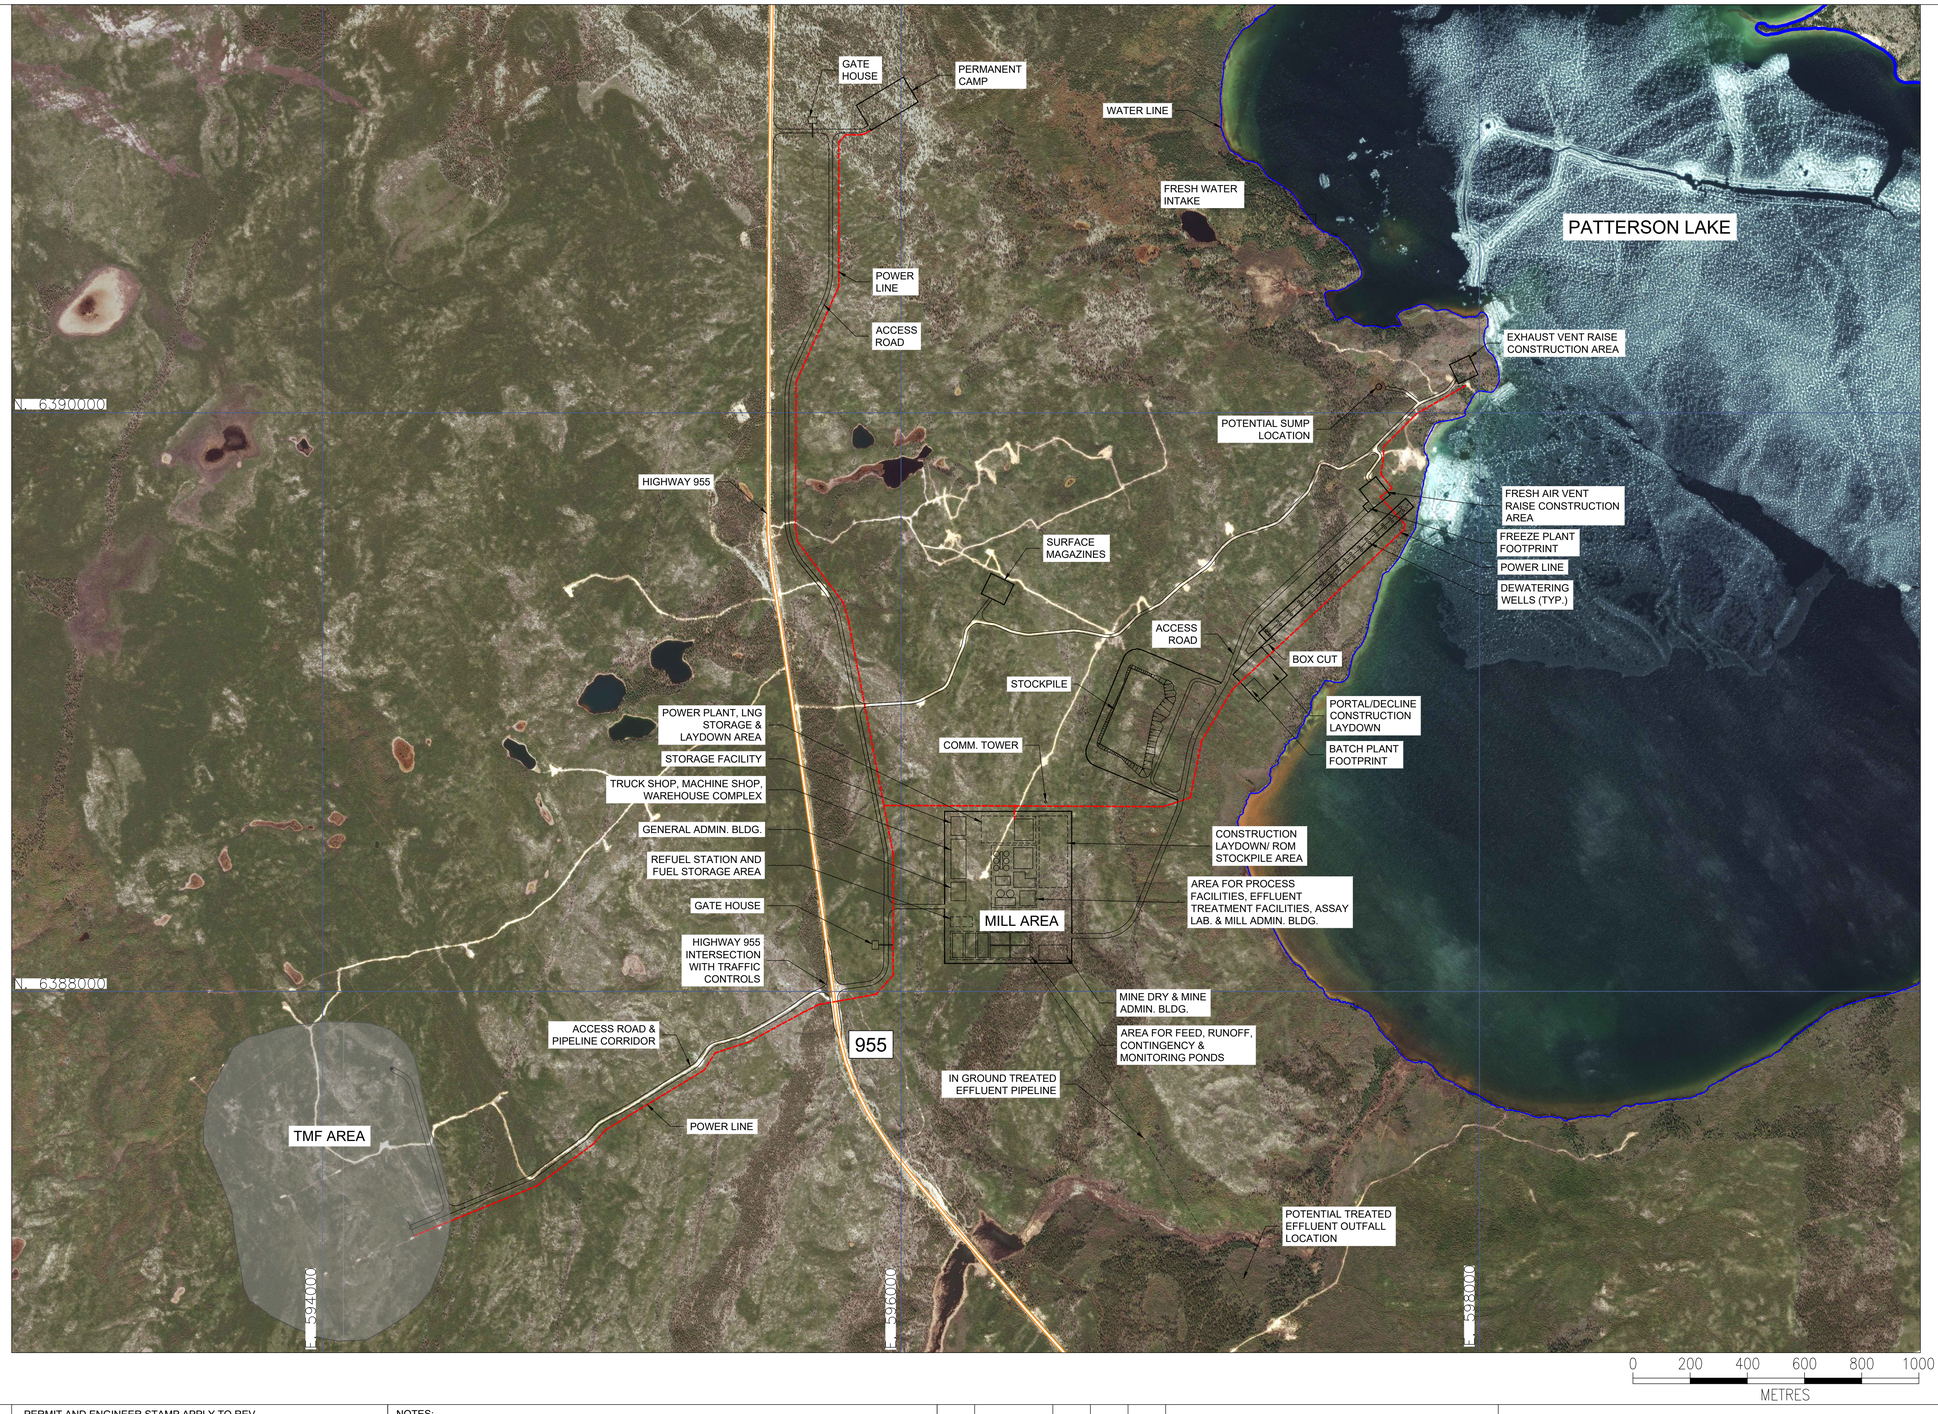

TETRA TECH	PERMIT AND ENGINEER STAMP APPLY TO REV.	NOTES:						FISSION PLS PROJECT (FS)	
	NOT FOR CONSTRUCTION	-						TITLE: OVERALL SITE GENERAL ARRANGEMENT	DRAWN BY: ED
									CHECKED BY: SI
			-	2022-08-16	ED	SI	-	IN PROGRESS	CREATED ON: 2022-04-26
TETRA TECH PROJECT NO.: 719-221145.00			REV.	DATE	BY	CHKD.	APPD.	REVISION	INTERNAL PROJECT NO.: - / DRAWING NO: 221145-08-GA-001 / REV. - / SCALE: 1:20000

PLOTTED: 8/16/2022 3:55:46 PM, BY: DAVID. EMANUEL
LAST SAVED: 8/16/2022 3:54:15 PM BY: EMANUEL.DAVID

Date and Time Saved: 2022-08-16, 3:54 PM

C:\EMANUEL DAVID\FISSION PLS – HERITAGE SITE\ACCESS ROAD TO TMF – CLIFTON\FROM STEVE\12-07-2022\221145-08-GA-001_2022.07.08_A.DWG